


17620 - PHASE 1
AEO - 8TH FLOOR 393 SIDE
393 FIFTH AVENUE, 8TH FL
NEW YORK, NY 10016

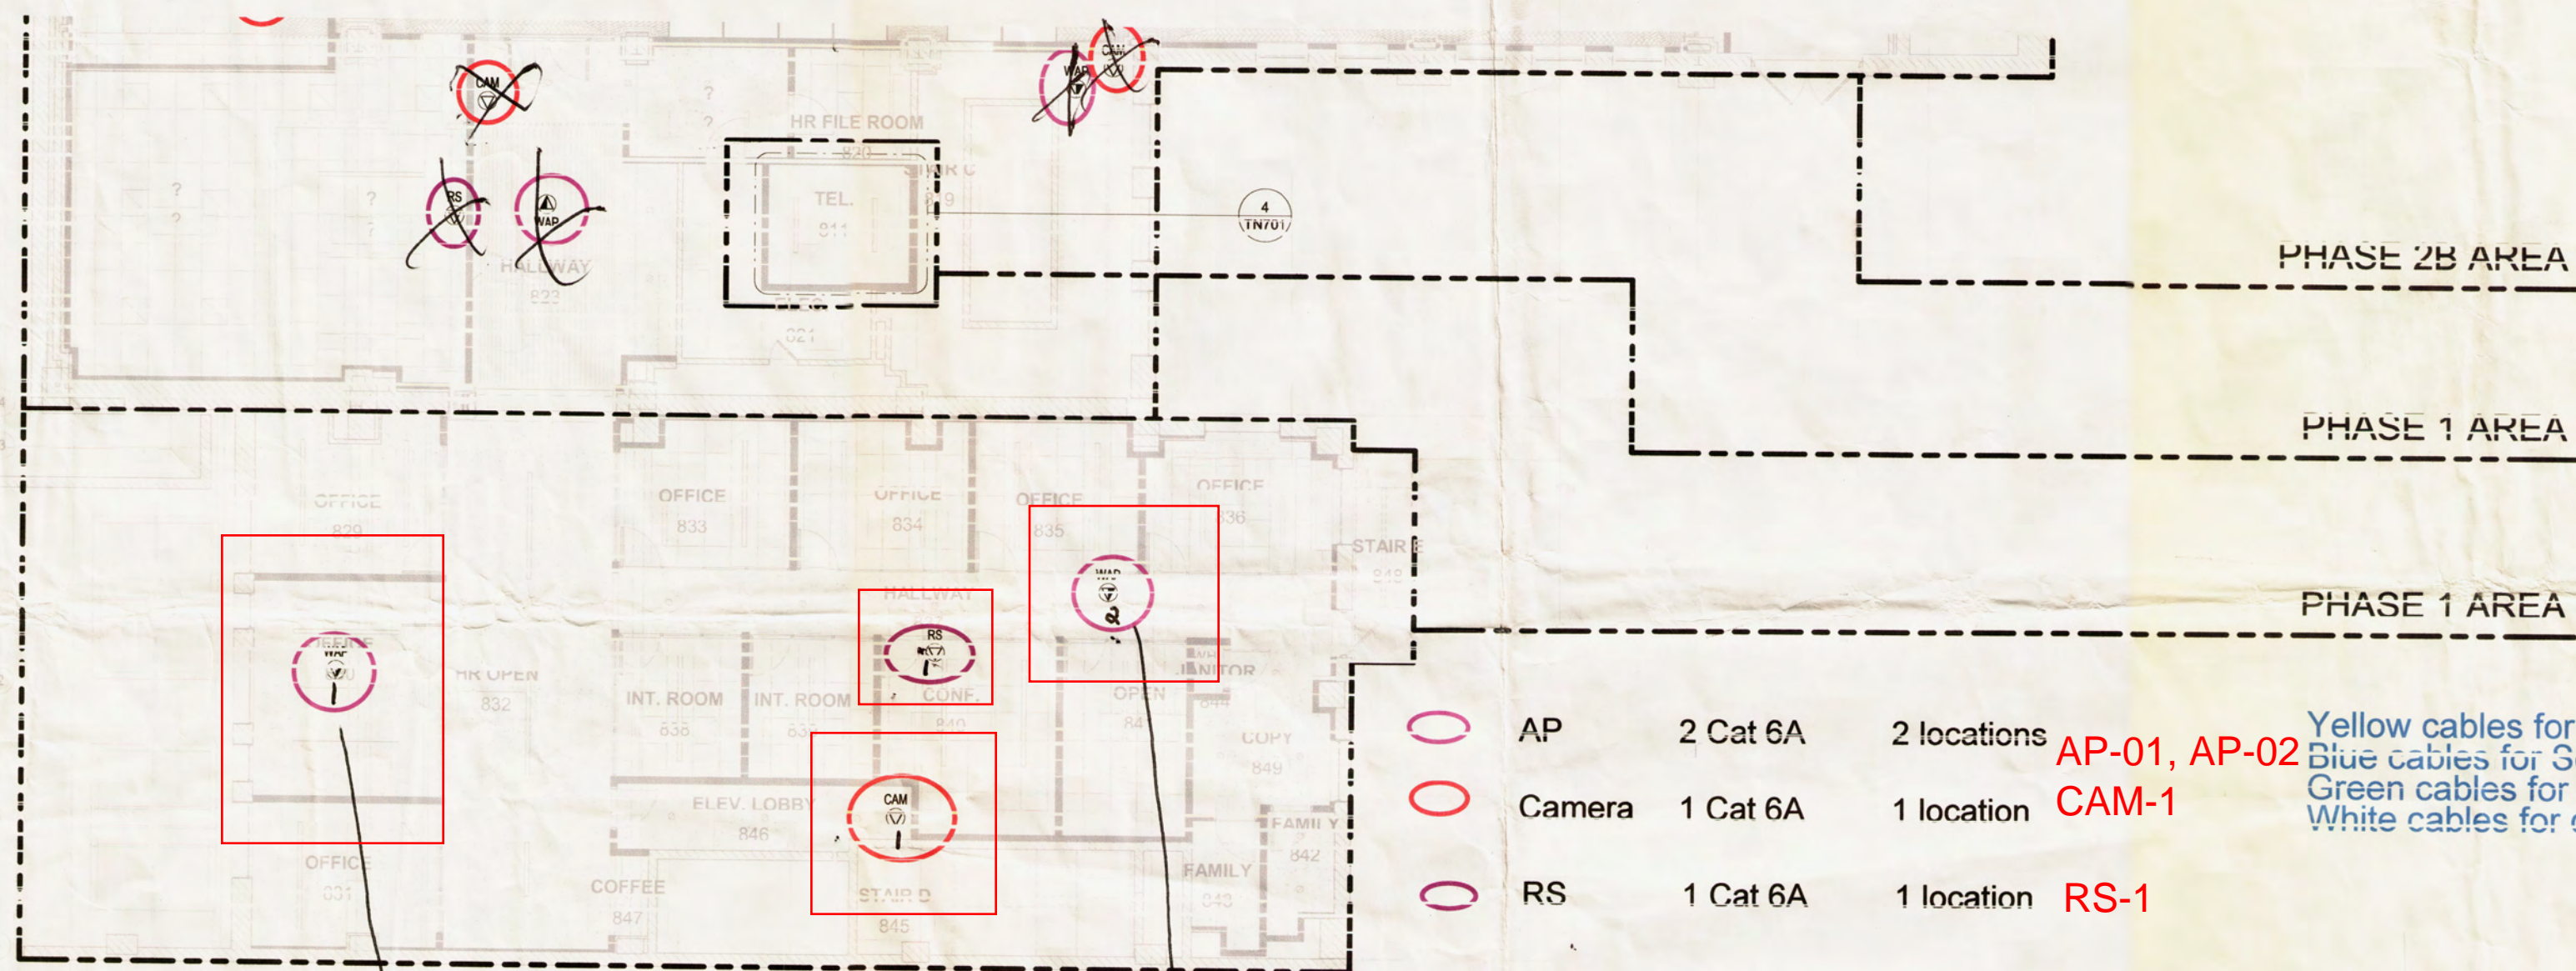

- AP 2 Cat 6A 2 locations AP-01, AP-02
 - Camera 1 Cat 6A 1 location CAM-1
 - RS 1 Cat 6A 1 location RS-1
- Yellow cables for Primary
Blue cables for Secondary
Green cables for APs
White cables for cameras

17416
AEO Phase 1
393 5th Ave, 8th Floor

S/N - FCW1916NV84
MAC - 54A274370090

S/N - FCW1916NV41
MAC - 54A274384F80

These drawings are instruments of the Architect's service and are the property of LGA Partners. They shall not be reproduced or used in any way, whatsoever, without the written permission of LGA Partners, © 2019

DESIGN DEVELOPMENT SET

NO.	DATE	REVISION	DESCRIPTION
1	02/26/20	REVISION 1	
	10/24/19	90% CD	

DATE:	09/11/2019
DESIGN BY:	A. L. L.
PROJECT NO.:	18433.1
FILE NAME:	18433.1_AEO_NY.rvt

EIGHTH FLOOR
TELECOM RCP

TN408

GRAPHIC SCALE: