


The triangles s/b an open triangle to stay consistent to the Sub-bsmt.
Since we ran 2 cables per location, A,B s/b next to the numbers.

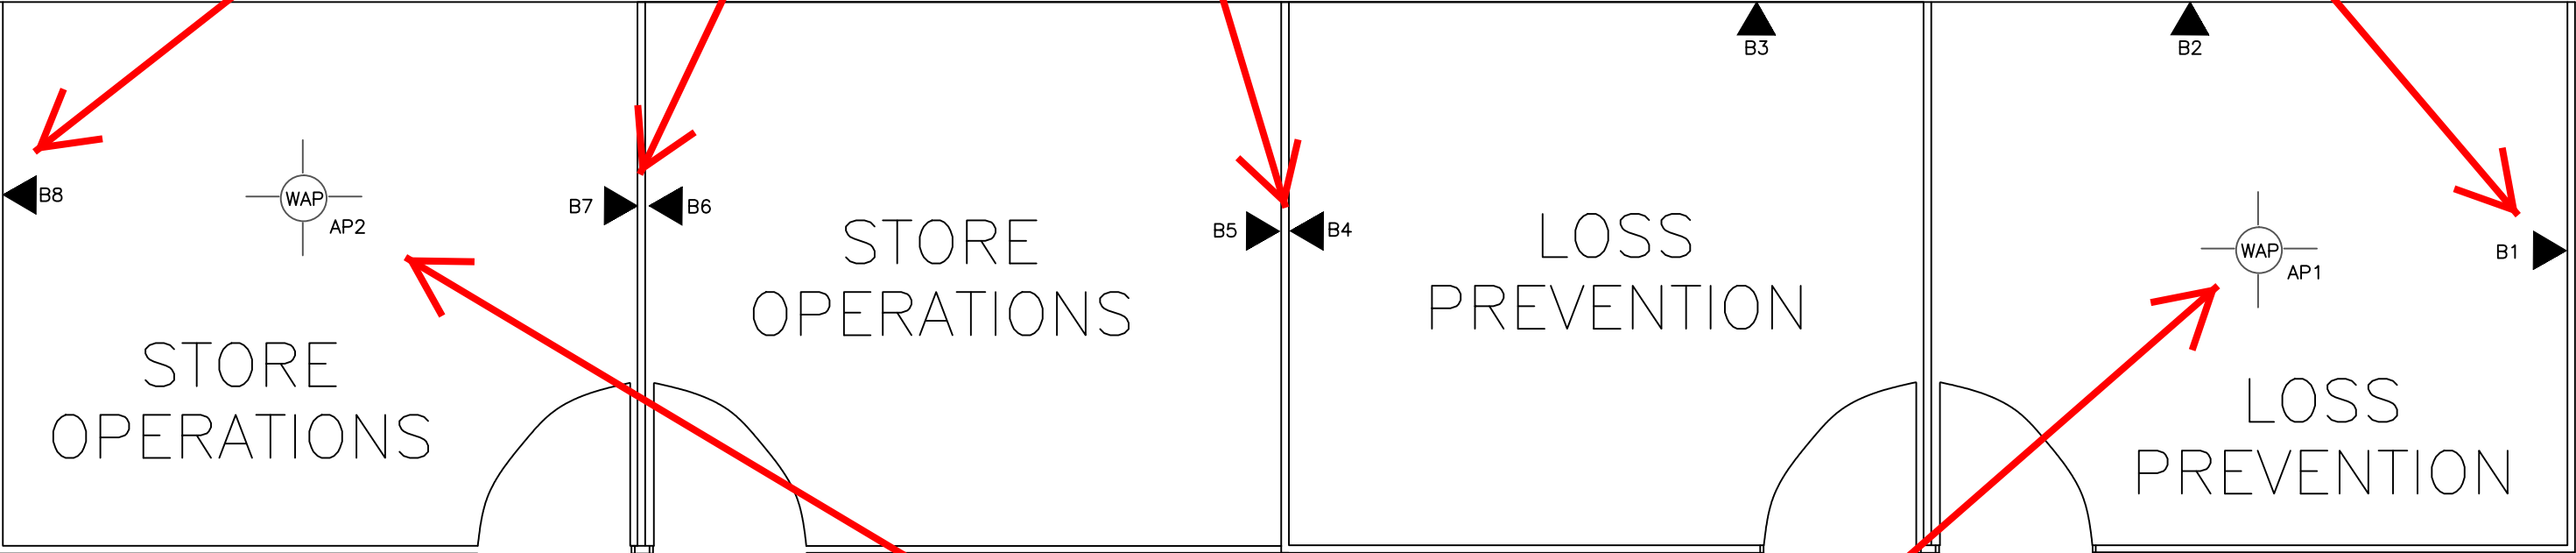

both WAPs should have B-AP1 & B-AP2

address s/b
401 Fifth Avenue, Basement
New York, NY 10016

<p>LEGEND</p> <table><tr><td></td><td>CAT6 CABLE ROUTE</td><td></td><td>N DATA</td><td></td><td>WAP</td></tr><tr><td></td><td>100 PAIR FEED ROUTE</td><td></td><td>N-DATA/ M-VOICE</td><td></td><td>TV</td></tr><tr><td></td><td>FIBER FEED ROUTE</td><td></td><td>N VOICE</td><td></td><td>Projector</td></tr><tr><td></td><td>COMPOSITE CABLE</td><td></td><td>VOICE</td><td></td><td>COAX</td></tr><tr><td></td><td>IDF ROOM</td><td></td><td></td><td></td><td>ANTENNA</td></tr><tr><td></td><td>EZ PATH</td><td></td><td></td><td></td><td></td></tr></table>		CAT6 CABLE ROUTE		N DATA		WAP		100 PAIR FEED ROUTE		N-DATA/ M-VOICE		TV		FIBER FEED ROUTE		N VOICE		Projector		COMPOSITE CABLE		VOICE		COAX		IDF ROOM				ANTENNA		EZ PATH					<p>PREPARED BY:</p> <p> Optec Communications 11-34 49th Avenue Long Island City, NY 11101 718-707-0177</p>	<p>AMERICAN EAGLE OUTFITTERS BASEMENT ASBUTTS 77 HOT METAL STREET PITTSBURGH, PA, 15203</p> <table><tr><td>DATE</td><td>01/19/2016</td><td>DATE REVISED</td><td></td></tr><tr><td colspan="4">FILE NAME: 0052_T.0.106(FLOOR PLAN).dwg</td></tr></table>	DATE	01/19/2016	DATE REVISED		FILE NAME: 0052_T.0.106(FLOOR PLAN).dwg			
	CAT6 CABLE ROUTE		N DATA		WAP	
	100 PAIR FEED ROUTE		N-DATA/ M-VOICE		TV	
	FIBER FEED ROUTE		N VOICE		Projector	
	COMPOSITE CABLE		VOICE		COAX	
	IDF ROOM				ANTENNA	
	EZ PATH	
DATE	01/19/2016	DATE REVISED	
FILE NAME: 0052_T.0.106(FLOOR PLAN).dwg	